PROPOSED SEWAGE SYSTEM
FOR
ERNEST BROWN
IN
HAMPTON FALLS, N.H.
SCALE 1"=20' APRIL, 1970
PARKER SURVEY ASSOC. INC
SEABROOK, N.H.

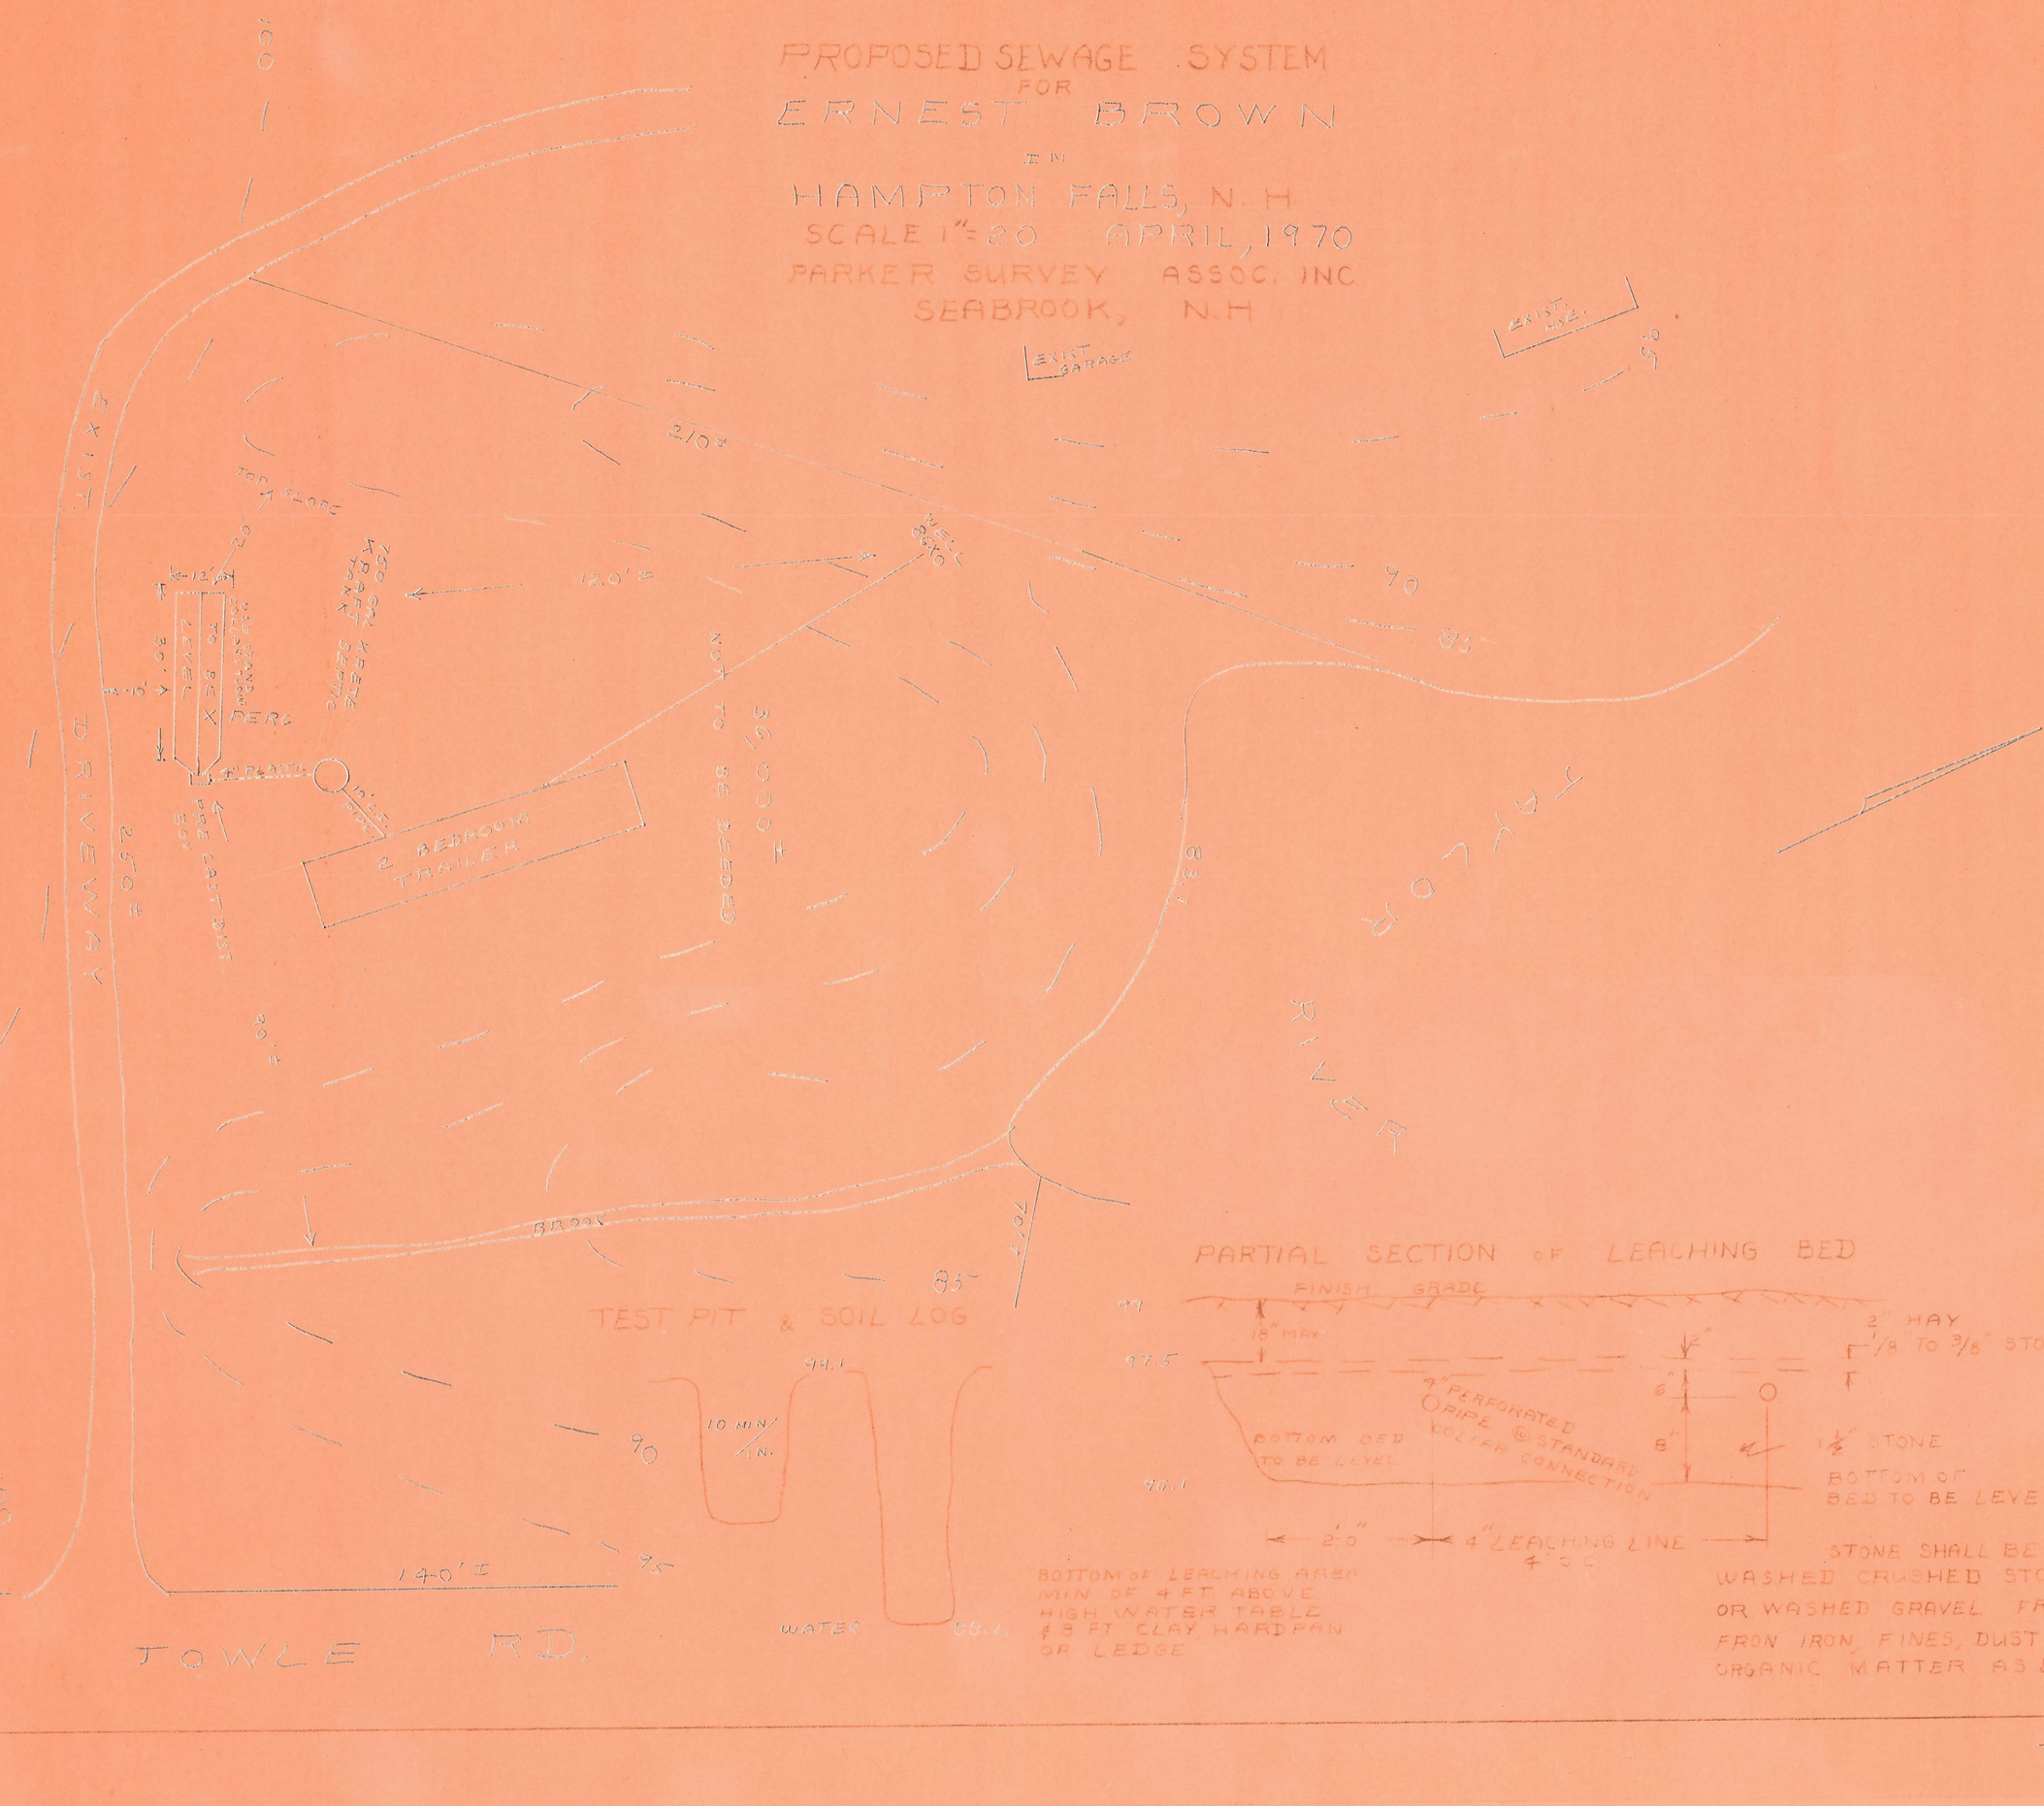

TEST PIT & SOIL LOG

PARTIAL SECTION of LEACHING BED

BOTTOM of LEACHING AREA MIN OF 4 FT ABOVE HIGH WATER TABLE & 8 FT CLAY, HARDPAN OR LEDGE

STONE SHALL BE WASHED CRUSHED STONE OR WASHED GRAVEL FREE FROM IRON, FINES, DUST & ORGANIC MATTER AS LAID